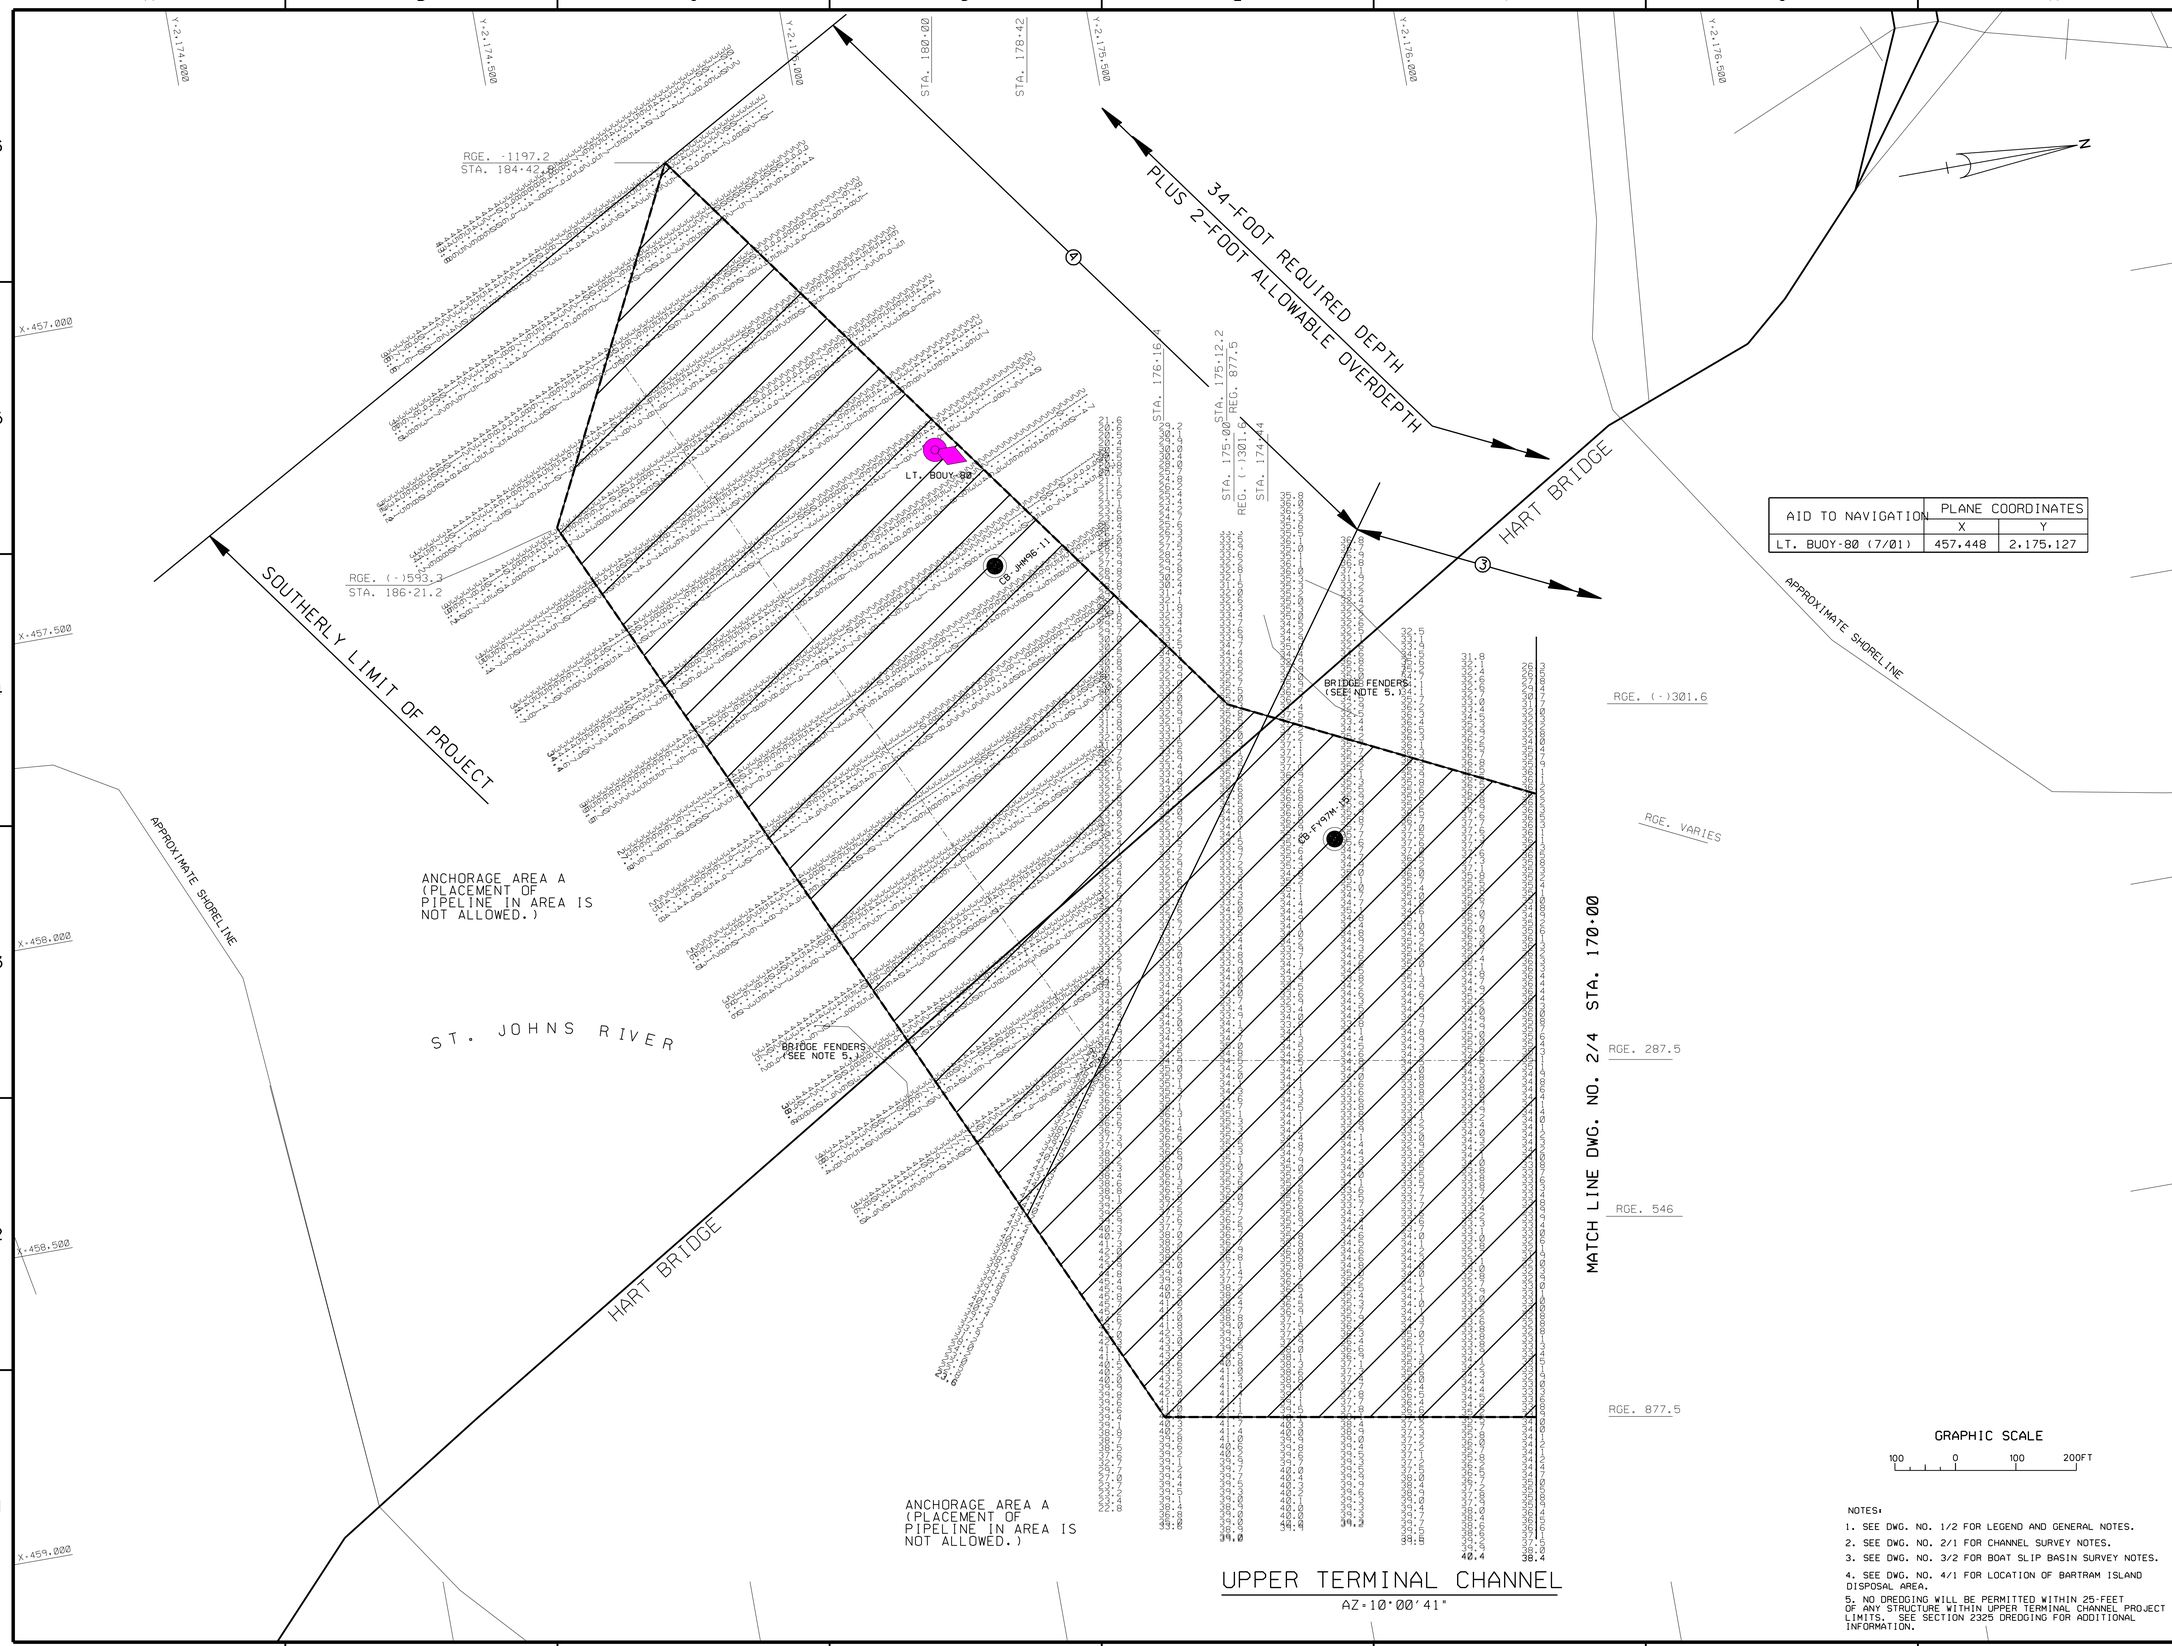

AID TO NAVIGATION	PLANE COORDINATES	
	X	Y
LT. BUOY-80 (7/01)	457,448	2,175,127

GRAPHIC SCALE

100 0 100 200FT

UPPER TERMINAL CHANNEL

AZ=10°00'41"

NOTES:

1. SEE DWG. NO. 1/2 FOR LEGEND AND GENERAL NOTES.
2. SEE DWG. NO. 2/1 FOR CHANNEL SURVEY NOTES.
3. SEE DWG. NO. 3/2 FOR BOAT SLIP BASIN SURVEY NOTES.
4. SEE DWG. NO. 4/1 FOR LOCATION OF BARTRAM ISLAND DISPOSAL AREA.
5. NO DREDGING WILL BE PERMITTED WITHIN 25-FEET OF ANY STRUCTURE WITHIN UPPER TERMINAL CHANNEL PROJECT LIMITS. SEE SECTION 2325 DREDGING FOR ADDITIONAL INFORMATION.

US Army Corps of Engineers
Jacksonville District

SAFETY ON THIS JOB DEPENDS ON YOU

No.	Symbol	Zone	Description	Approved
1	△	H1	REVISED TO ACCOMPANY AMENDMENT NO. 0005.	
1	△	H1	REVISED TO ACCOMPANY AMENDMENT NO. 0004	
1	△	H1	REVISED TO ACCOMPANY AMENDMENT NO. 0001	

DEPARTMENT OF THE ARMY
JACKSONVILLE DISTRICT, CORPS OF ENGINEERS
JACKSONVILLE, FLORIDA

Designed by: BJH
Dwn by: BJH
Ckd by: LRP
Inv. No.
Dated:
Scale: AS SHOWN
Plot date:
Plot scale:

Dated: APRIL 2001
D.O.FILE NO. 1B-38,196

File name: jaxtc02-05.dgn
Reference files: jactcbrdr3.dgn jaxchan.dgn d031base.dgn d031snds.dgn d031nav.dgn

JACKSONVILLE HARBOR, FLORIDA

MAINTENANCE DREDGING
34-FOOT PROJECT
UPPER TERMINAL CHANNEL

DREDGING PLAN

DRAWING NO.
2/5