AIDS TO NAVIGATION	PLANE COORDINATES	
	X	Y
SUBMERGED ROCK(12/01)	392,590	639,723
LT-4 (12/01)	392,063	639,829
DBN-5 (12/01)	392,035	640,012
LT-6 (12/01)	394,060	640,173
DBN-7 (12/01)	393,715	640,265
DBN-7A (12/01)	393,840	640,351
DBN-7B (12/01)	393,995	640,656
NO WAKE SIGN (12/01)	393,956	640,680
NO WAKE SIGN (12/01)	394,268	640,664
DBN-8 (12/01)	394,300	641,239
LT-9 (12/01)	394,142	641,636
DBN-10 (12/01)	394,464	641,679
NO WAKE SIGN (12/01)	394,506	641,646

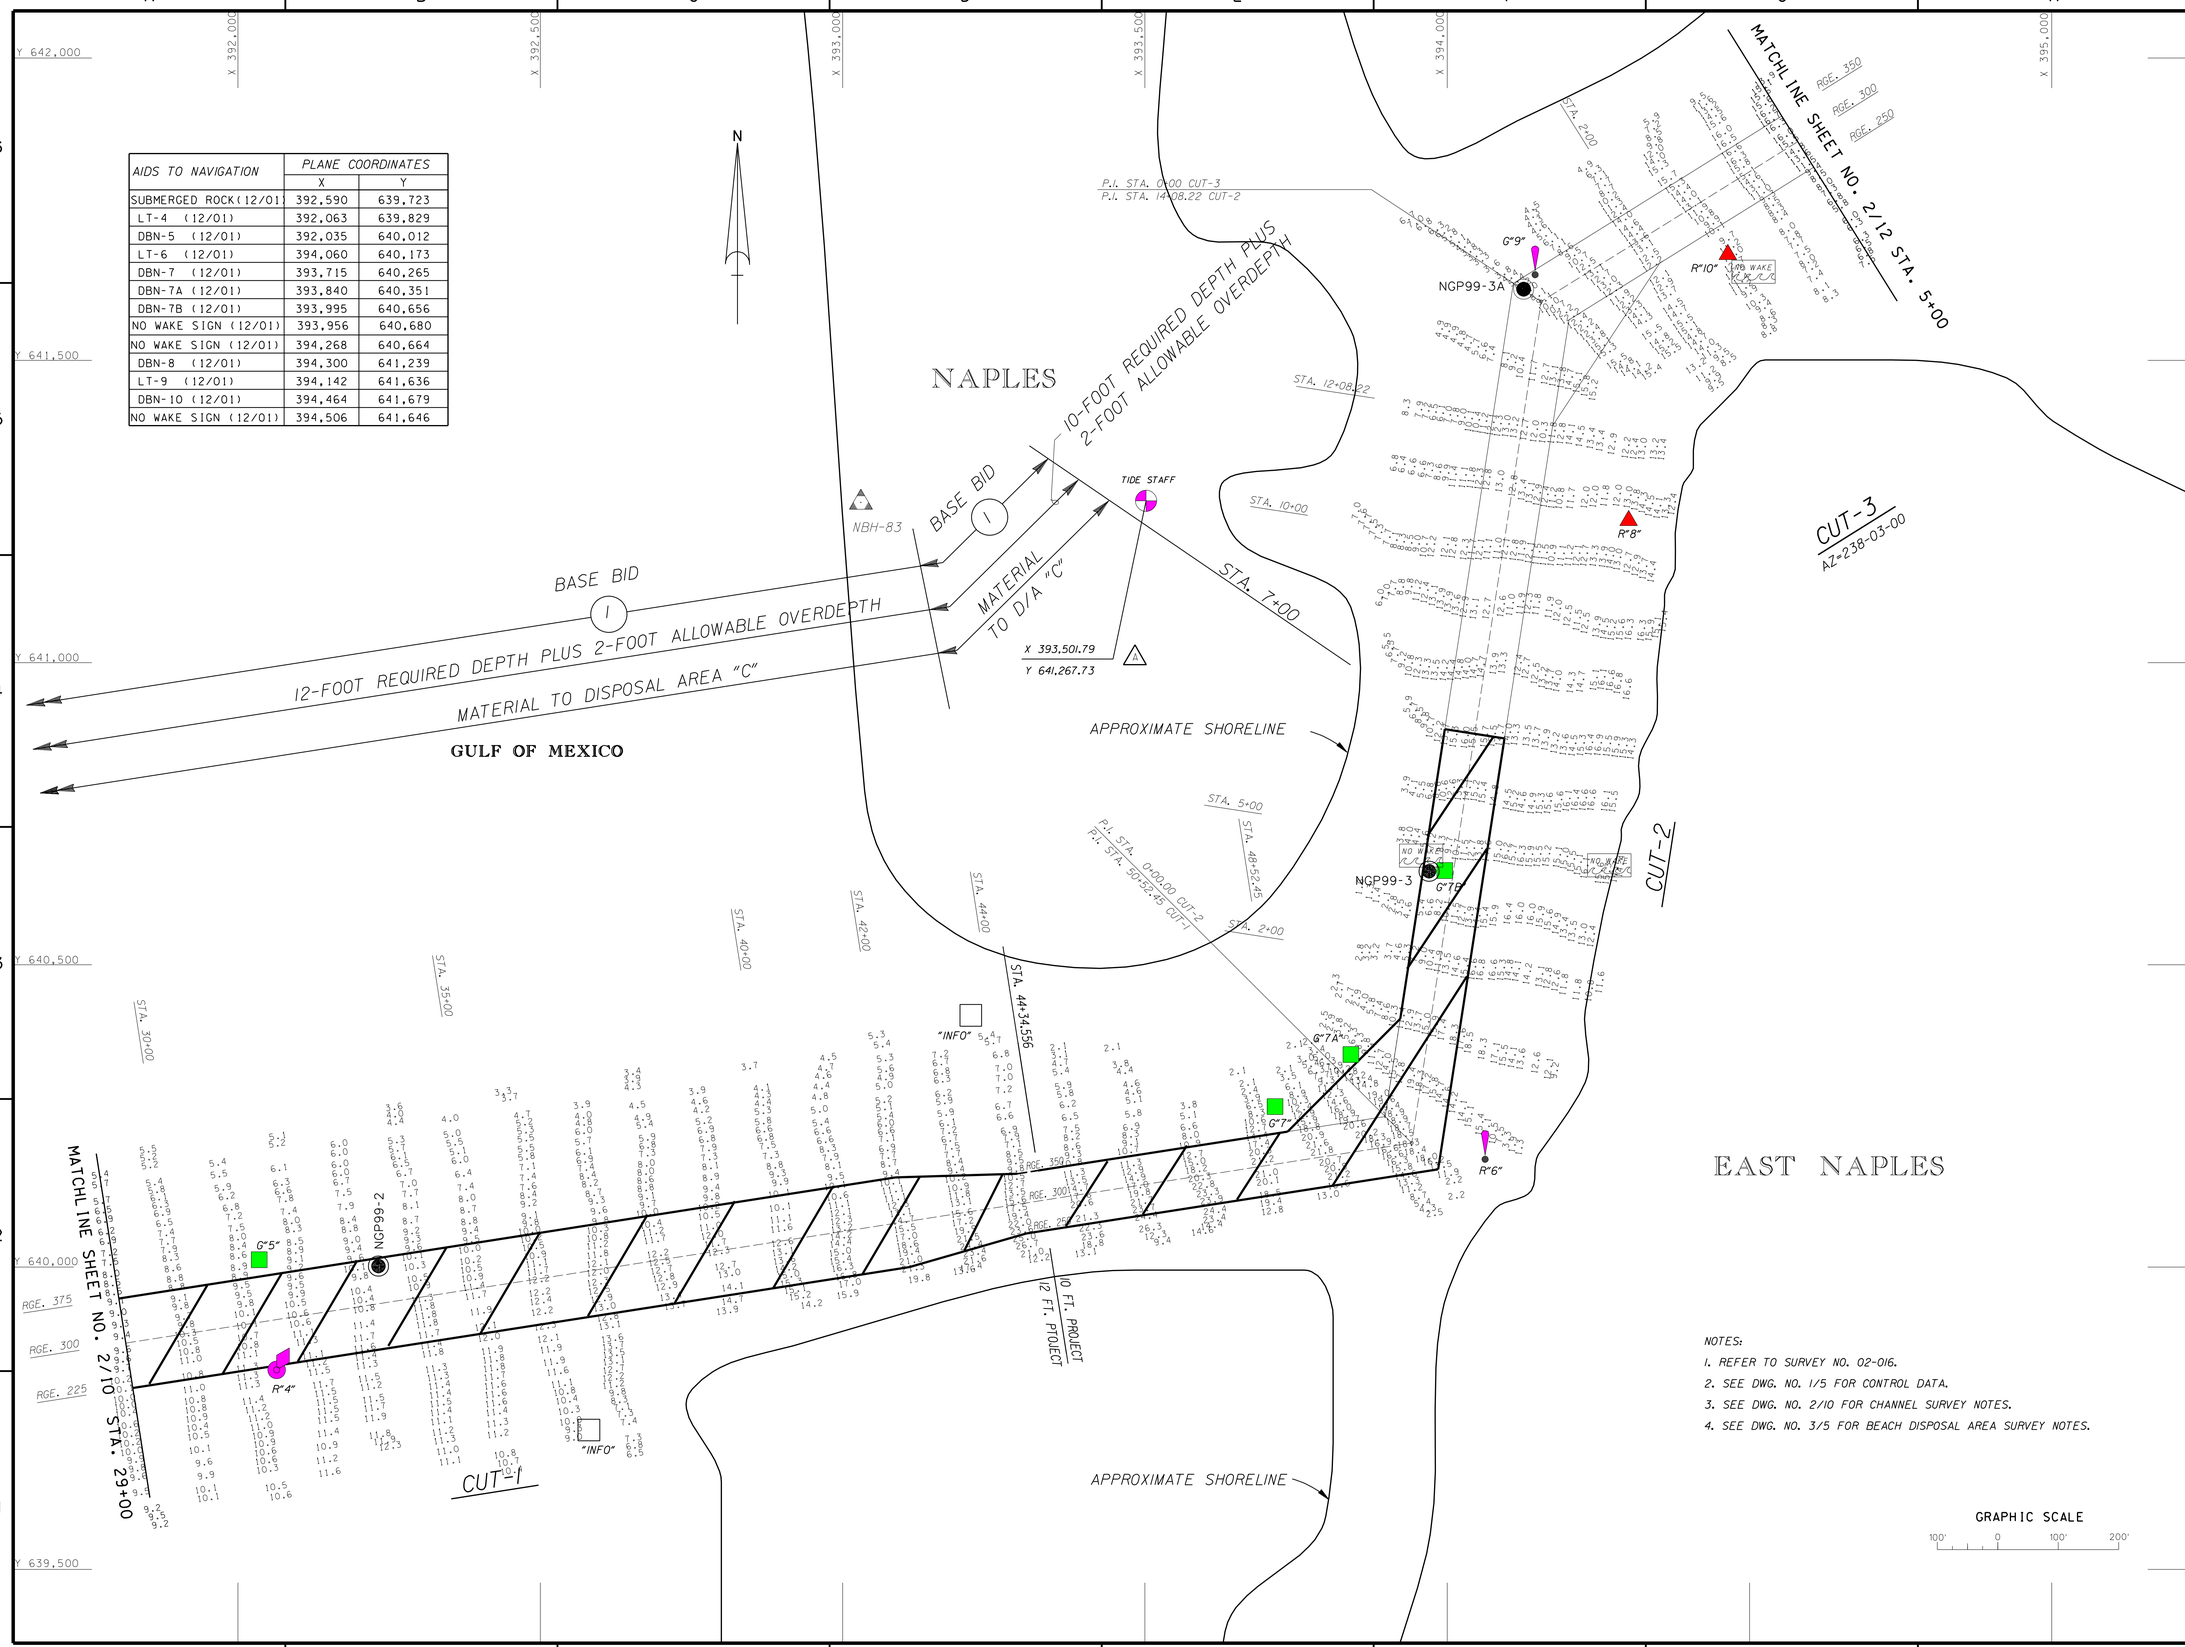

NOTES:

1. REFER TO SURVEY NO. 02-016.
2. SEE DWG. NO. 1/5 FOR CONTROL DATA.
3. SEE DWG. NO. 2/10 FOR CHANNEL SURVEY NOTES.
4. SEE DWG. NO. 3/5 FOR BEACH DISPOSAL AREA SURVEY NOTES.

GRAPHIC SCALE

100' 0 100' 200'

US Army Corps of Engineers
Jacksonville District

SAFETY ON THIS JOB DEPENDS ON YOU

No.	Symbol	Zone	Description	Approved
1.	△	E4	REVISED TO ACCOMPANY AMENDMENT NO. 0002	

DEPARTMENT OF THE ARMY
JACKSONVILLE DISTRICT, CORPS OF ENGINEERS
JACKSONVILLE, FLORIDA

Designed by: C.H.A.
Dwn by: D.S.B.
Ckd by: J.W.B.
Inv. No.
Dated:
Scale: AS SHOWN
Plot date:
Plot scale:

File name: 12EM421.DGN
References files: 12EV805.DGN 12EV806.DGN 12EV808.DGN 12EV809.DGN

Dated: NOV 2000
D.O.FILE NO. 61-38.057

NEW PASS & GORDON PASS, FLORIDA

MAINTENANCE DREDGING
GORDON PASS 10&12-FOOT PROJECT

DREDGING PLAN

DRAWING NO.

2/11