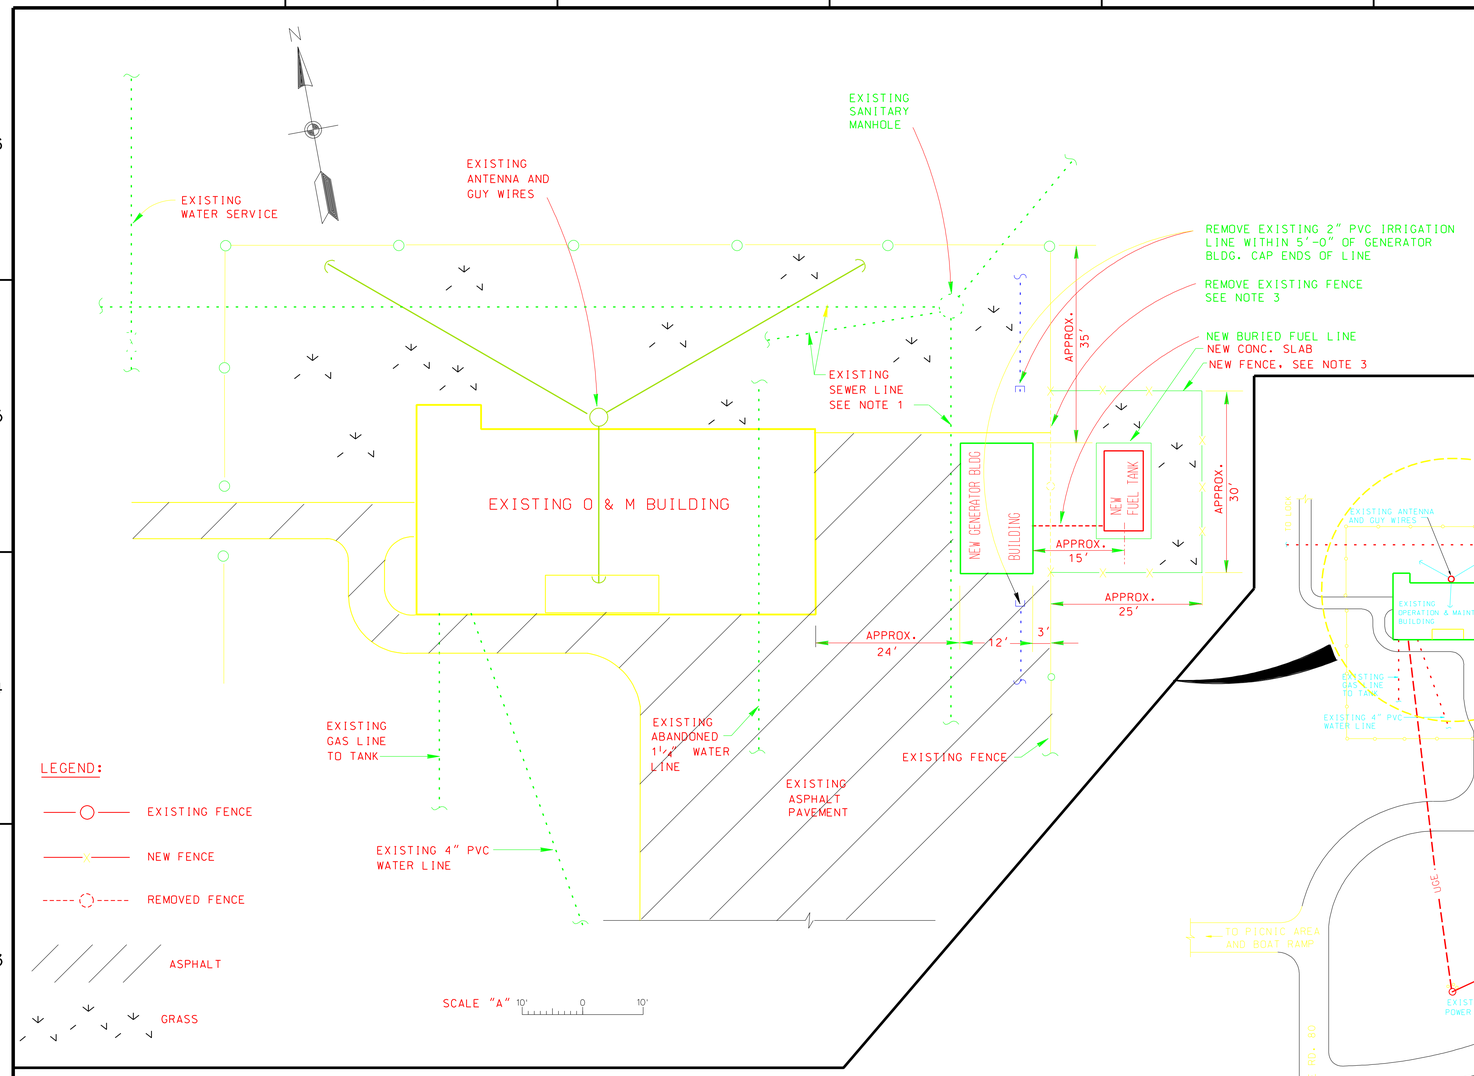

NOTES:

1. FIELD VERIFY LOCATION OF EXISTING SEWER LINE ON WEST SIDE OF GENERATOR BUILDING PRIOR TO EXCAVATION.
2. SEE ELECTRICAL DRAWINGS FOR ELECTRICAL UTILITY INFORMATION.
3. CONTRACTOR SHALL INSTALL NEW GALVANIZED STEEL CHAIN LINK FENCE WITH BARBERED WIRE AROUND NEW FUEL TANK. STYLE AND HEIGHT SHALL BE SIMILAR TO EXISTING. DIMENSIONS ARE APPROXIMATE. NEW FENCE SHALL TIE INTO EXISTING FENCE AT POST. REMOVE APPROXIMATELY 30' OF EXISTING FENCE BETWEEN NEW FENCE BEGINNING AND ENDING POINTS. BRACE END AND CORNER POSTS AS REQUIRED. EXISTING FENCE SHALL NOT BE RE-USED AND SHALL BE DISPOSED OF OFFSITE AT NO COST TO THE GOVERNMENT.
4. LOCATION OF NEW GENERATOR BUILDING AND FUEL TANK ARE APPROXIMATE. FINAL LOCATION TO BE DETERMINED BY THE CONTRACTING OFFICER.

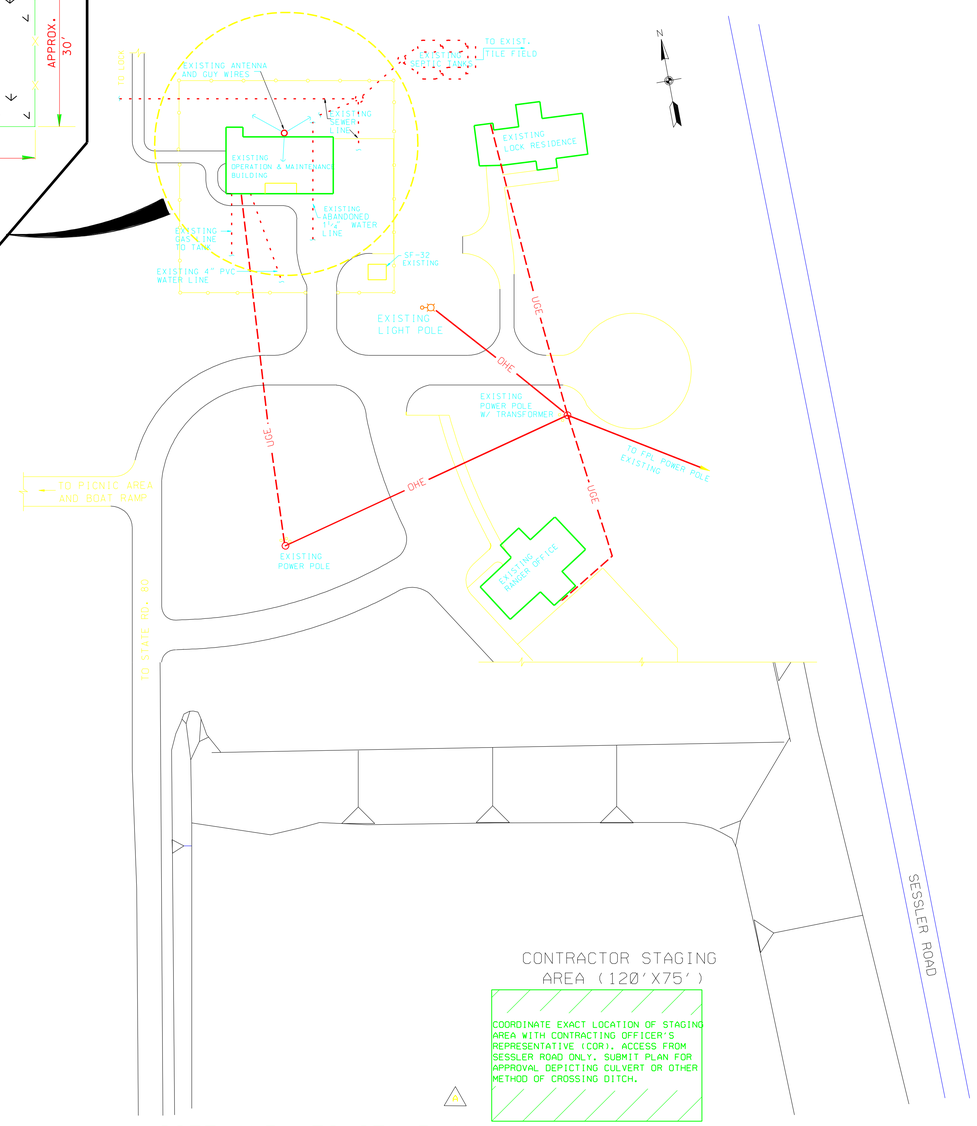

SITE AND UTILITY PLAN

N.T.S.

US ARMY CORPS OF ENGINEERS
JACKSONVILLE DISTRICT

SAFETY ON THIS JOB DEPENDS ON YOU

REVISED TO ACCOMPANY AMENDMENT NO. 02002

NO.	SYMBOL	ZONE	DESCRIPTION	APPROVED
1	△			

DEPARTMENT OF THE ARMY
JACKSONVILLE DISTRICT, CORPS OF ENGINEERS
JACKSONVILLE, FLORIDA

Inv. No. DACW17-02-B-0015
Scale:
Plot date:
Plot scale:

DESIGNED BY: J.G.M.
DWN BY: J.M.
CKD BY: S.M.
DATED: FEB. 2001
D.O. FILE NO. 471-38,177

FILE NAME: WPFGEN_C1.DGN
REFERENCE FILES: WPFBRD.DGN

CENTRAL AND SOUTHERN FLORIDA PROJECT
FOR FLOOD CONTROL AND OTHER PURPOSES
W.P. FRANKLIN LOCK
NEW EMERGENCY GENERATOR
CIVIL
SITE AND UTILITY PLAN

DRAWING NO.
C-1

.../contract/wpfgen_c1.dgn 07/15/2002 09:50:57 AM