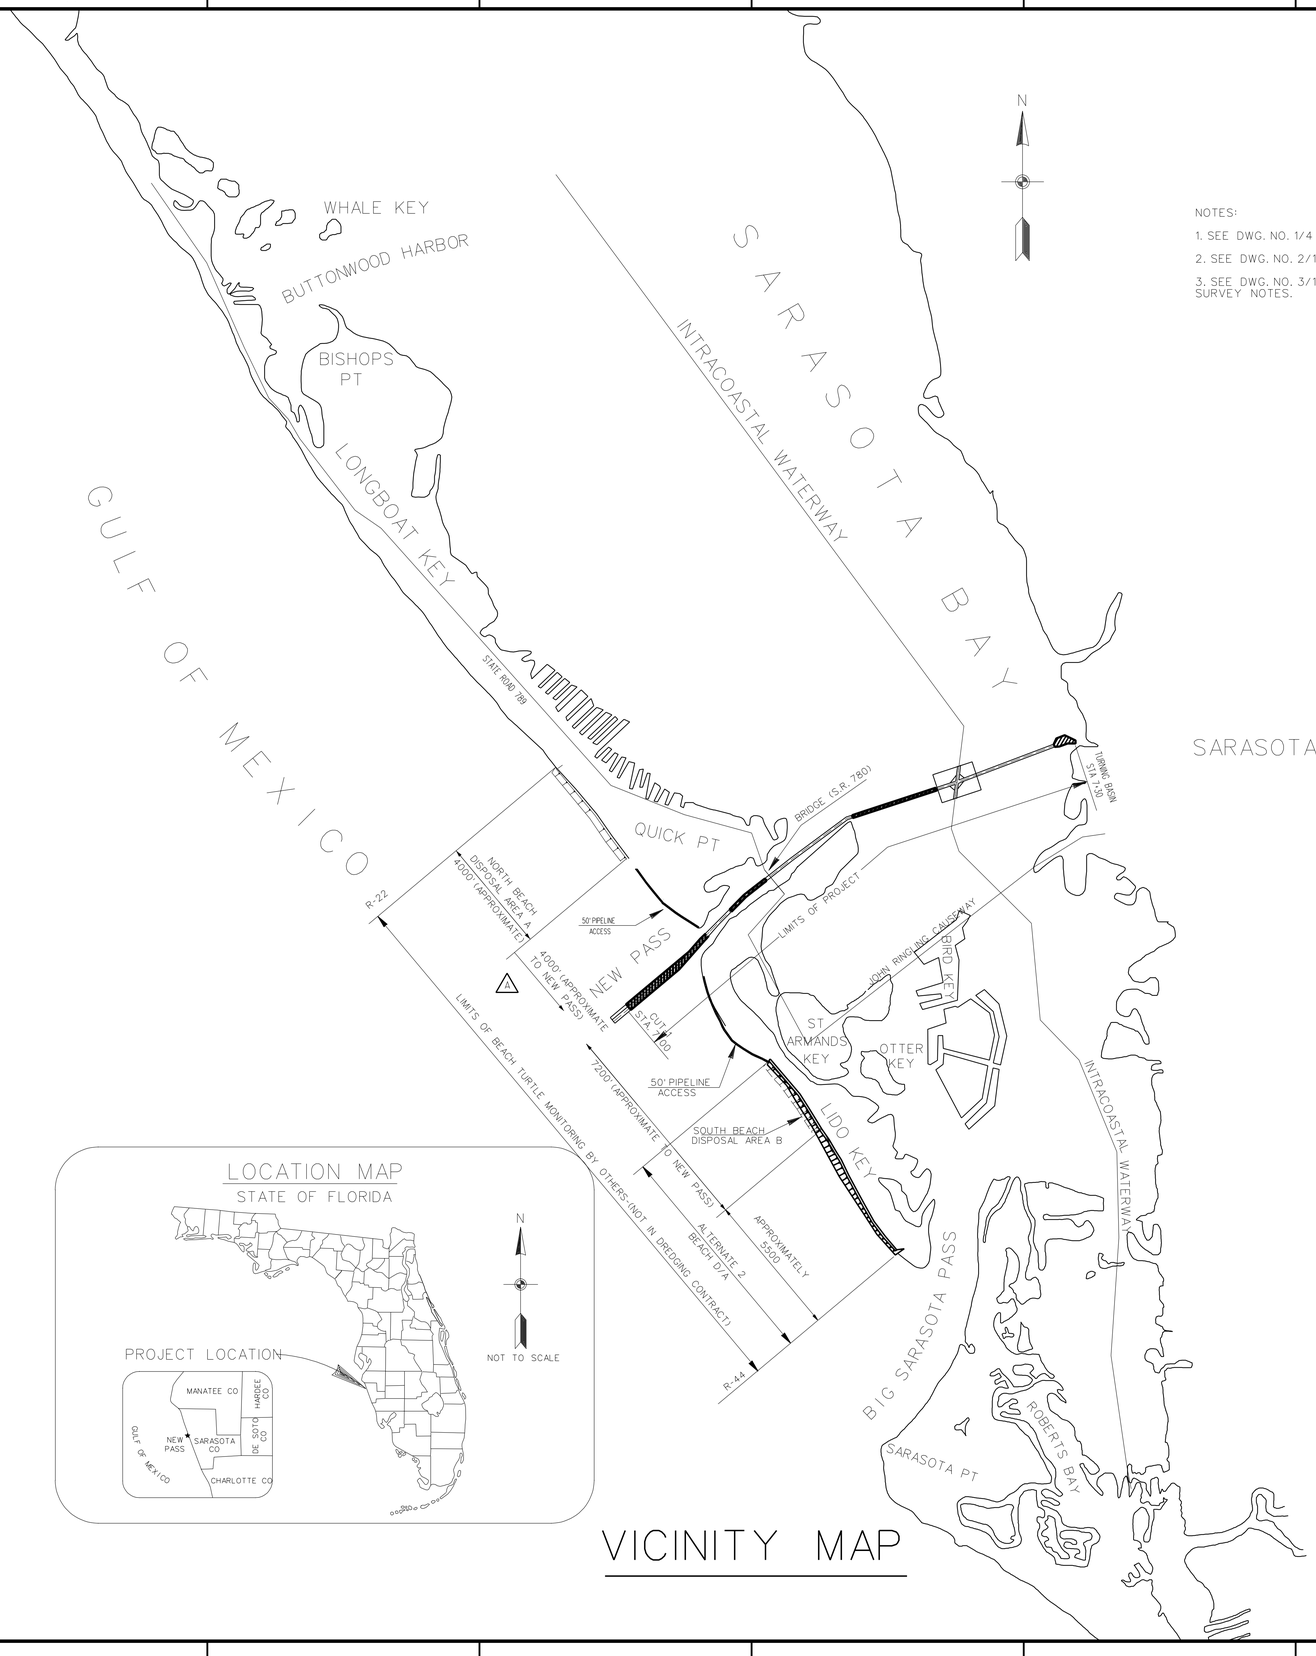

VICINITY MAP

NOTES:

1. SEE DWG. NO. 1/4 FOR CONTROL DATA.
2. SEE DWG. NO. 2/1 FOR CHANNEL SURVEY NOTES.
3. SEE DWG. NO. 3/1 FOR BEACH DISPOSAL AREA SURVEY NOTES.

GENERAL NOTES:

1. NO RAILROAD RIGHTS-OF-WAY SHALL BE ENTERED UPON IN THE PROSECUTION OF ANY AND ALL WORK UNDER THIS CONTRACT WITHOUT THE CONTRACTOR FIRST OBTAINING THE WRITTEN APPROVAL OF A RESPONSIBLE OFFICIAL OF THE RAILROAD AND PRESENTING IT TO THE CONTRACTING OFFICER FOR APPROVAL. PUBLIC RAILROAD CROSSINGS, FREIGHT DEPOTS, YARDS ETC., ENTERED FOR THE PURPOSES OF RECEIVING OR SHIPPING GOODS AND MATERIALS OR RAILROAD LANDS WITHIN THE CONSTRUCTION LANDS SHOWN IN THE CONTRACT DRAWINGS, ARE EXEMPT FROM THE FOREGOING PROVISIONS.

ESTIMATED EXCAVATION QUANTITIES IN CUBIC YARDS

ACCEPTANCE SECTION	REQUIRED DEPTH * (c.y.)	ALLOWABLE OVERDEPTH VOLUME (c.y.)	TOTAL CUBIC YARDS	BID ITEM NO.
①	85,000	38,000	123,000	(BASE BID)
②	65,000	20,000	85,000	(BASE BID)
③	5,400	3,100	8,500	(OPTION 1)
④	7,500	9,500	17,000	(OPTION 2)
⑤	2,300	1,700	4,000	(OPTION 3)
TOTALS:	165,200	72,300	237,500	

* THE REQUIRED DEPTH TOTAL INCLUDES THE SHOALING EXPECTED TO OCCUR WITHIN THE REQUIRED DEPTH PRISM BETWEEN THE DATE OF THE SURVEY AND THE COMMENCEMENT OF DREDGING.

LEGEND

- PIPELINE ACCESS ROUTE
- AREA TO BE DREDGED
- BEACH DISPOSAL AREA
- BEACH FILL SECTION
- ACCEPTANCE SECTION
- 43.6 SOUNDING AND LOCATION
- AIDS TO NAVIGATION
- CB-LP94-1 CORE BORING LOCATION AND DESIGNATION
- TIDE STAFF
- BENCHMARK
- MONUMENT
- SUBAQUEOUS CABLE

GRAPHIC SCALE

2000' 0 2000' 4000'

US Army Corps of Engineers
Jacksonville District

SAFETY ON THIS JOB DEPENDS ON YOU

No.	Symbol	Zone	Description	Approved
1	△	C3	REVISED TO ACCOMPANY AMENDMENT NO. 0002	

DEPARTMENT OF THE ARMY
JACKSONVILLE DISTRICT, CORPS OF ENGINEERS
JACKSONVILLE, FLORIDA

Designed by: C.H.A.
Dwn by: D.S.B.
Ckd by: J.W.B.
Inv. No.
Dated:
Scale: AS SHOWN
Plot date:
Plot scale:

Dated: NOV 2000
D.O.FILE NO. 61-38,057

File name: i3eg12g.dgn
Reference files: i3eg01bs.dgn i3ev801.dgn i3ev802.dgn i3ev803.dgn i3ev804.dgn

NEW PASS & GORDON PASS, FLORIDA
MAINTENANCE DREDGING
NEW PASS 8&10-FOOT PROJECT
LOCATION, VICINITY MAP, LEGEND, & GENERAL NOTES

DRAWING NO.
1/2