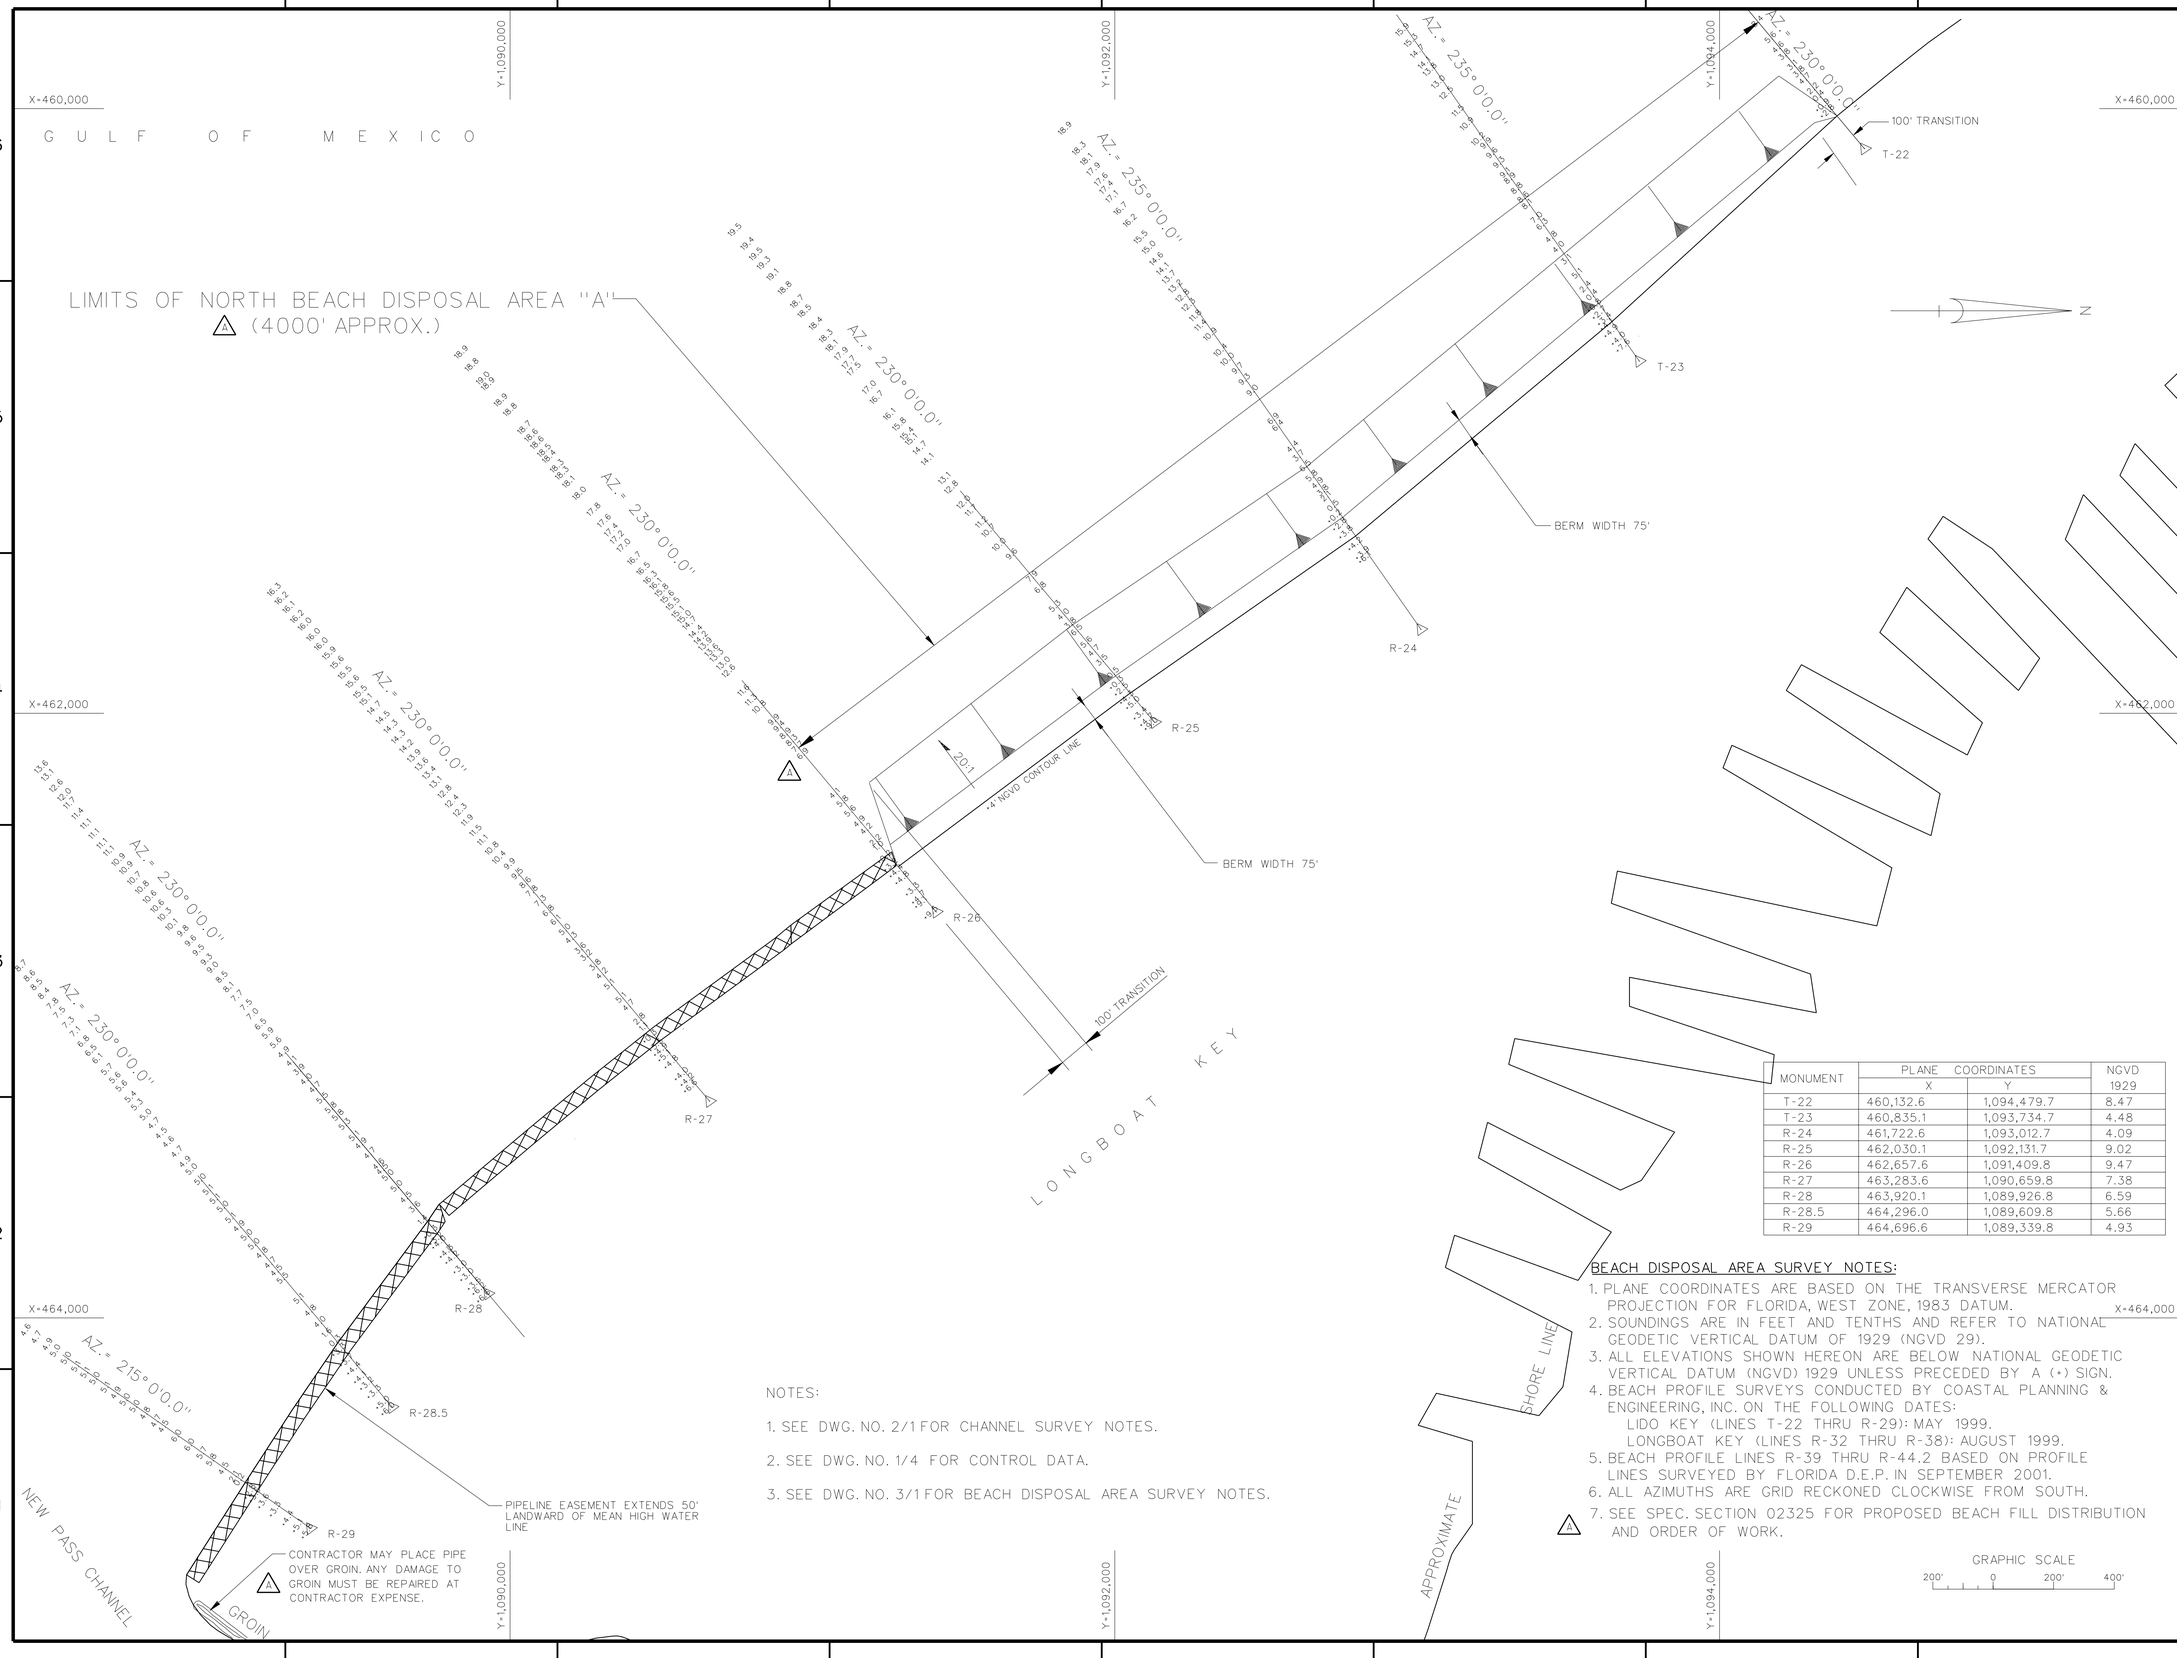

NOTES:

1. SEE DWG. NO. 2/1 FOR CHANNEL SURVEY NOTES.
2. SEE DWG. NO. 1/4 FOR CONTROL DATA.
3. SEE DWG. NO. 3/1 FOR BEACH DISPOSAL AREA SURVEY NOTES.

MONUMENT	PLANE COORDINATES		NGVD 1929
	X	Y	
T-22	460,132.6	1,094,479.7	8.47
T-23	460,835.1	1,093,734.7	4.48
R-24	461,722.6	1,093,012.7	4.09
R-25	462,030.1	1,092,131.7	9.02
R-26	462,657.6	1,091,409.8	9.47
R-27	463,283.6	1,090,659.8	7.38
R-28	463,920.1	1,089,926.8	6.59
R-28.5	464,296.0	1,089,609.8	5.66
R-29	464,696.6	1,089,339.8	4.93

BEACH DISPOSAL AREA SURVEY NOTES:

1. PLANE COORDINATES ARE BASED ON THE TRANSVERSE MERCATOR PROJECTION FOR FLORIDA, WEST ZONE, 1983 DATUM.
2. SOUNDINGS ARE IN FEET AND TENTHS AND REFER TO NATIONAL GEODETIC VERTICAL DATUM OF 1929 (NGVD 29).
3. ALL ELEVATIONS SHOWN HEREON ARE BELOW NATIONAL GEODETIC VERTICAL DATUM (NGVD) 1929 UNLESS PRECEDED BY A (+) SIGN.
4. BEACH PROFILE SURVEYS CONDUCTED BY COASTAL PLANNING & ENGINEERING, INC. ON THE FOLLOWING DATES:
   LIDO KEY (LINES T-22 THRU R-29): MAY 1999.
   LONGBOAT KEY (LINES R-32 THRU R-38): AUGUST 1999.
5. BEACH PROFILE LINES R-39 THRU R-44.2 BASED ON PROFILE LINES SURVEYED BY FLORIDA D.E.P. IN SEPTEMBER 2001.
6. ALL AZIMUTHS ARE GRID RECKONED CLOCKWISE FROM SOUTH.
7. SEE SPEC. SECTION 02325 FOR PROPOSED BEACH FILL DISTRIBUTION AND ORDER OF WORK.

GRAPHIC SCALE
200' 0 200' 400'

US Army Corps of Engineers
Jacksonville District

SAFETY ON THIS JOB DEPENDS ON YOU

No.	Symbol	Zone	Description	Approved
4	△	-	REVISED TO ACCOMPANY AMENDMENT NO. 0002	

DEPARTMENT OF THE ARMY
JACKSONVILLE DISTRICT, CORPS OF ENGINEERS
JACKSONVILLE, FLORIDA

Designed by: CH.K. | Inv. No.
Dwn by: D.S.B. | Cxd by: J.W.B. | Dated: | Scale: AS SHOWN | Plot date: | Plot scale:
Reference files: 1EGD185.DGN 1EGB185.DGN
File name: 1EB_PLAN.DGN
Dated: NOV 2000
D.O.FILE NO. 61-38.057

NEW PASS & GORDON PASS, FLORIDA
MAINTENANCE DREDGING
NEW PASS 8&10-FOOT PROJECT
BEACH DISPOSAL AREA "A" PLAN

DRAWING NO.
3/1