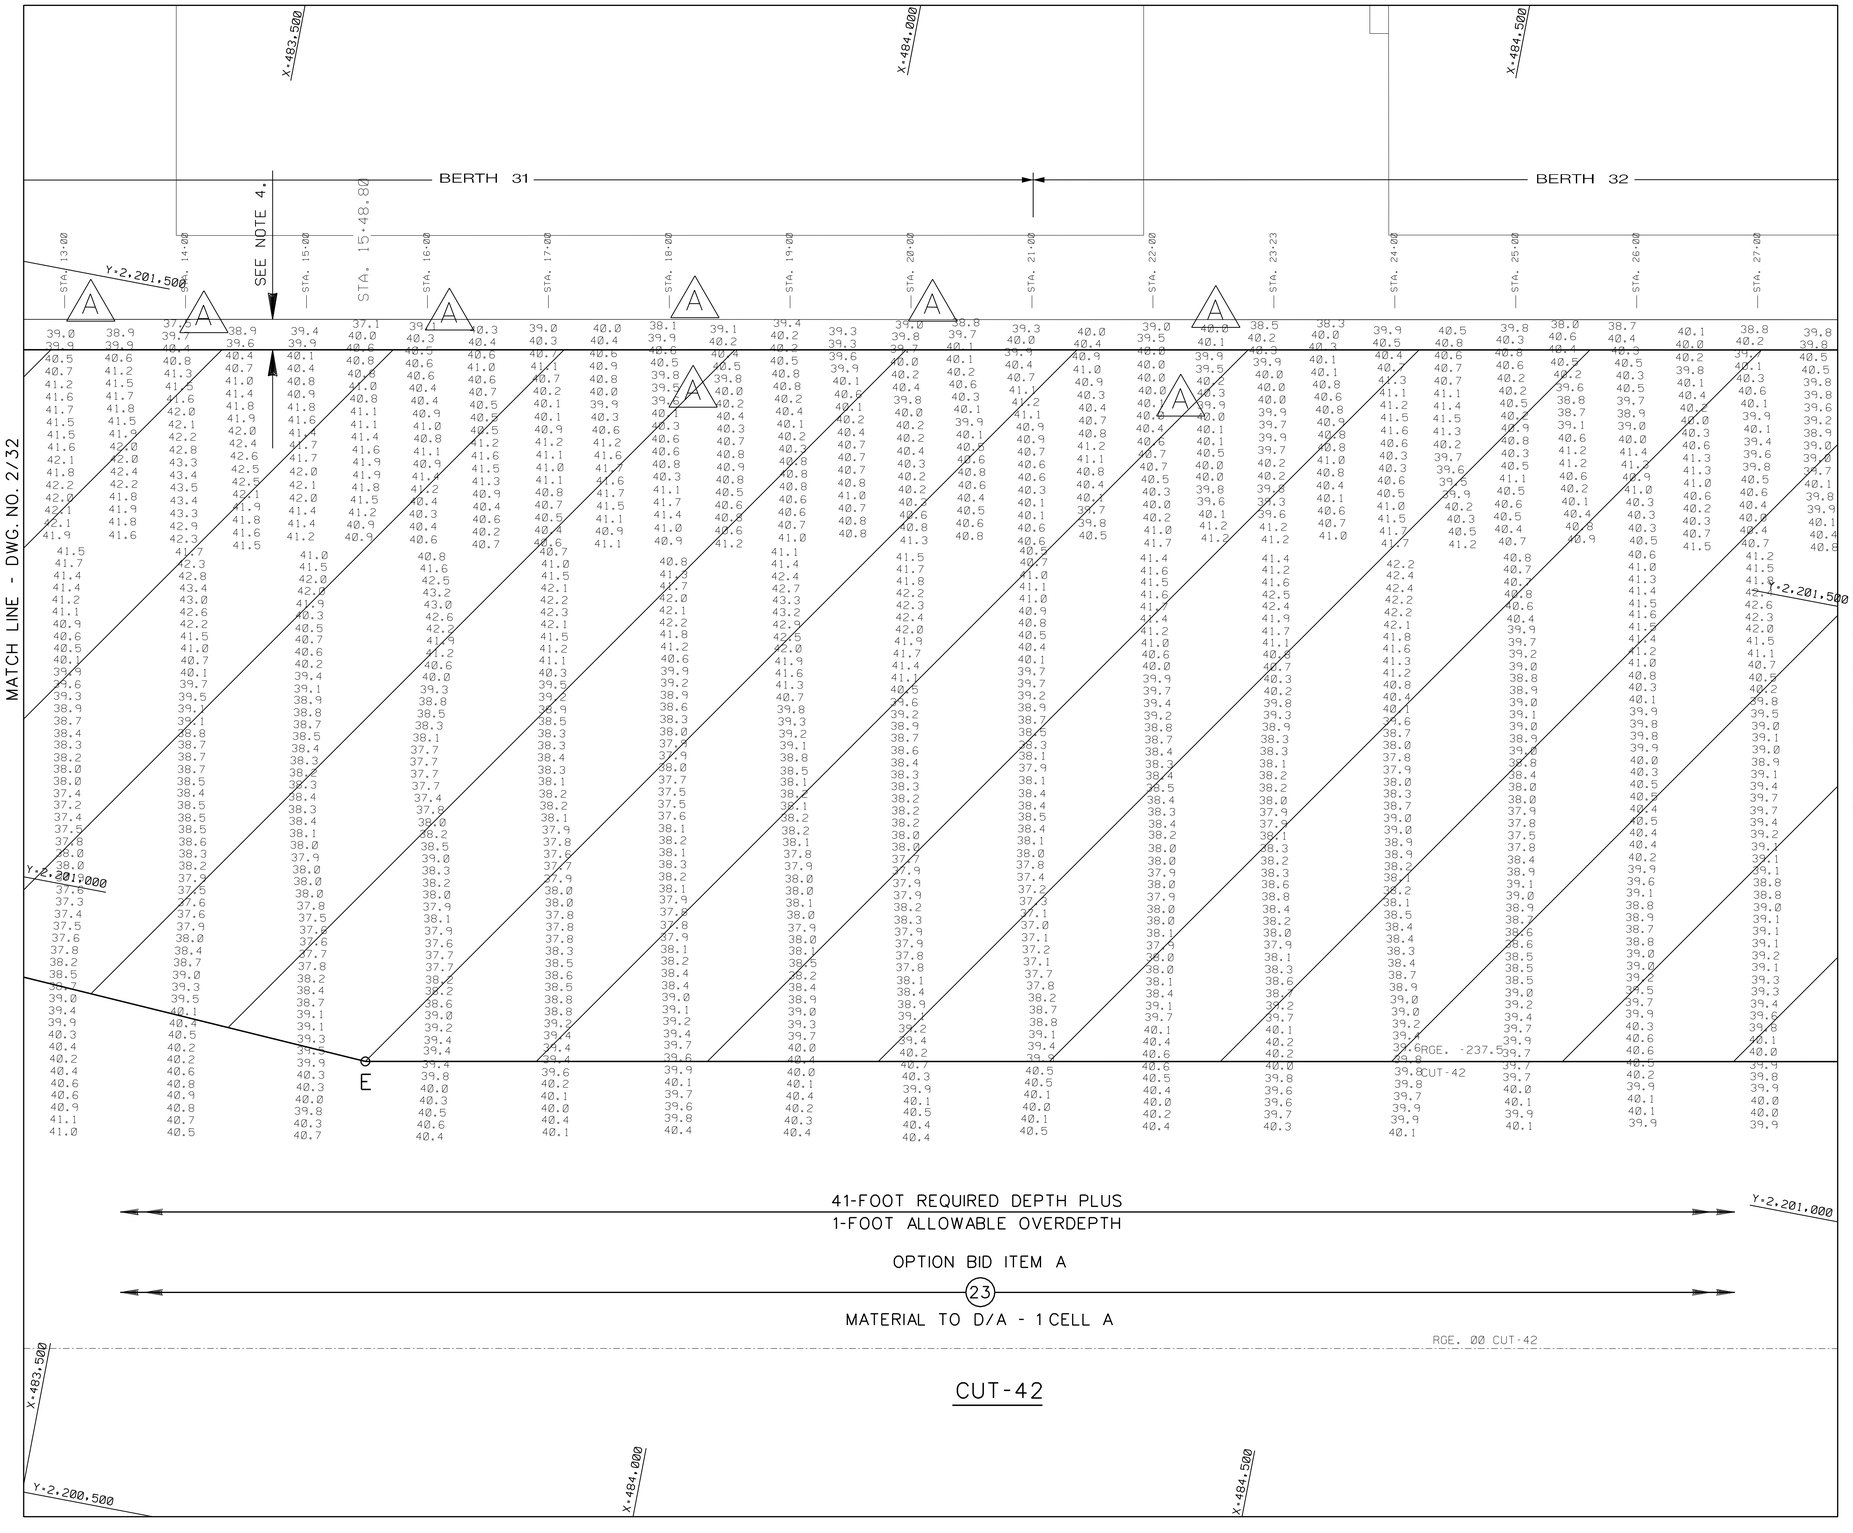

BERTH AREA COORDINATES

PT.	X	Y
A	482,435.27	2,201,259.23
B	482,456.12	2,201,149.05
C	482,435.93	2,201,145.21
D	482,469.21	2,200,970.10
E	483,712.17	2,200,902.84
F	486,933.73	2,201,515.40
G	487,724.74	2,202,197.46
H	487,712.41	2,202,262.32

GRAPHIC SCALE

50' 0 50' 100'

NOTES:

1. SEE DWG. NO. 1/2 FOR LEGEND AND GENERAL NOTES.
2. SEE DWG. NO. 2/32 FOR BERTHING AREAS 30 - 35 SURVEY NOTES.
3. SEE DWG. NO. 2/36 FOR COAL TERMINAL BERTH SURVEY NOTES.
4. SEE DWG. NO. 2/38 FOR DREDGING RESTRICTIONS ADJACENT TO BULKHEADS AND PIERS.

US Army Corps of Engineers
Jacksonville District

SAFETY ON THIS JOB DEPENDS ON YOU

No.	Symbol	Zone	Description	Approved
8	A	-	REVISED TO ACCOMPANY AMENDMENT NO. 0003	

DEPARTMENT OF THE ARMY
JACKSONVILLE DISTRICT, CORPS OF ENGINEERS
JACKSONVILLE, FLORIDA

Designed by: SRC
Dwn by: SRC
Ckd by: JWB
R.L.H.
Sol. No.
Dated:
Scale: AS SHOWN
Dated: JULY 2001
D.O. FILE NO. 1-38,221

File name: JXCG2-33.DGN
Reference files: JAX-BRDR2.DGN BERTHLIM.DGN BERTHEXIST.DGN 0901_NOMANS.DGN

JACKSONVILLE HARBOR, FLORIDA
CONSTRUCTION DREDGING
(PHASE II)
40-FOOT PROJECT
CUT-3 THROUGH CUT-50
DREDGING
DREDGING PLAN (OPTION BID ITEM A)

DRAWING NO.
2/33